FilmL.A., Inc.
6255 W Sunset Blvd, 12th Floor
Hollywood, CA 90028
t: (213)977-8600 - f: (213)977-8601
www.filmla.com

Summary Information

Permit No: F00147235-A **Type of Permit:** FILMING **Release Date:** 01/24/2019

Production Company WARNER BROS TELEVISION PRODUCTION

Insured Company Name WARNER BROS TELEVISION PRODUCTION

Contact Phone No. 1 818-954-4833
Contact Phone No. 2
Fax 818-954-4904
Address 4000 WARNER BLVD
BURBANK, California 91522

Production Title LETHAL WEAPON

Type of Production TV Drama

Producer Marc Alpert

Director Nick Copus

1st AD Michael Newman

Production Manager Mark Bashaar

FilmL.A. Coordinator Cody Penwell

Location Manager Timothy Hillman
Primary Phone Mobile - 213-712-1637
Secondary Phone Office - 818-954-3077

Location Assistant Mona Nash Boelter
Primary Phone Mobile - 818-415-8383
Secondary Phone

Fees

Posting Max	$483.00
Notification Charge	$252.00
LA CITY LANE AND STREET CLOSURE FEE	$312.00
FILMLA NON-REFUNDABLE FILM PERMIT RIDER FEE	$109.00

Total Permit Fee $1,156.00

Number of Locations 1

NOT A PERMIT

FilmL.A., Inc.
6255 W Sunset Blvd, 12th Floor
Hollywood, CA 90028
t: (213)977-8600 - f: (213)977-8601
www.filmla.com

Summary Information — Location

Permit Number	F00147235-A	**Location Manager**	Timothy Hillman
Production Company	WARNER BROS TELEVISION PRODUCT...	Primary Phone	Mobile - 213-712-1637
Insured Company	WARNER BROS TELEVISION PRODUCT...	Secondary Phone	Office - 818-954-3077
Production Title	LETHAL WEAPON		

Location Address	13240 Weidner St, Los Angeles, CA, 91331
Location Name	AIR HOLLYWOOD
Location Type	Stage
Location Description	AIR HOLLYWOOD
Prep Dates	1/24/2019 - 1/24/2019 07:00 - 19:00 1 day
Film Dates	1/25/2019 - 1/25/2019 07:00 - 23:59 1 day
Strike Dates	1/28/2019 - 1/28/2019 07:00 - 19:00
Hold Dates	1/26/2019 - 1/27/2019 00:00 - 00:00
Open or Closed to the Public	Closed
Generic Conditions	*Certain service and personnel fees required by jurisdictional agencies are not collected by FilmL.A. Any such fees must be paid directly to the appropriate agency, and a separate invoice will be provided to the permittee. *LA CITY AND/OR LA COUNTY FIRE CHECKLIST ATTACHED TO FINAL PERMIT. THE PERMITTEE IS RESPONSIBLE FOR COMPLETING CHECKLIST PRIOR TO FILMING ACTIVITY AT THIS LOCATION. NON COMPLIANCE MAY RESULT IN ASSIGNMENT OF A FIRE OFFICER. All closures impacting sidewalks must be implemented per WATCH manual, CA MUTCD TA-28 & TA-29 Community Survey Obtained Equipment staging and vehicles may park on one side of the street only. Must Maintain 5' Clearance on Sidewalks/Walkways Must maintain local/emergency access No cast or crew parking on area streets No interference with merchant activity. No interference with vehicular or pedestrian traffic Notify LAPD Foothill Division (818) 756-8861 and comm. (213) 978-6552 1/2 hour prior to any gunfire, brandishing weapons, special effects or simulated emergency or criminal activity. Number of uniformed officers listed on the permit is a minimum requirement. Permittee remains responsible for deploying a sufficient number of uniformed officers to provide traffic and crowd control to ensure the safety of the film crew and

NOT A PERMIT

FilmL.A., Inc.
6255 W Sunset Blvd, 12th Floor
Hollywood, CA 90028
t: (213)977-8600 - f: (213)977-8601
www.filmla.com

Summary Information — Location

Permit Number	F00147235-A	**Location Manager**	Timothy Hillman
Production Company	WARNER BROS TELEVISION PRODUCT...	Primary Phone	Mobile - 213-712-1637
Insured Company	WARNER BROS TELEVISION PRODUCT...	Secondary Phone	Office - 818-954-3077
Production Title	LETHAL WEAPON		

the public.
Traffic control must be done in accordance w/MUTCD
Traffic Officers Required
Uniformed officers shall have a copy of the film permit in their possession and are required to confirm that all traffic control signage devices are in place.

Please see attached document Bradley Ave btwn Paxton St & Louvre St NS curb - Lethal Weapon.pdf

Equipment on Location

Type	Quantity
5 or 10 ton trucks	3
Cube Trucks	2
Generator	2
Honey Wagons	1
Scissor Lifts	1
Semi Trucks	4
Stakebed Trucks	6
Trailers	6
Vans	6

Personnel on Location

Type	Quantity
Cast	8
Crew	75
Extras	60
Off-Duty/Retired LAPD Officer(s)	1
Spot Check	1

Filming Activities Atmospheric Smoke Effects; Brandishing weapons (not in public view); Interior Dialogue; conversation on simulated airplane.;

Jurisdiction **Political:** Los Angeles City - Council District 07 **Police:** Los Angeles Police Department **Fire:** Los Angeles City

Thomas Guide **Page:** 502 **Grid:** D1

Approvals

LOS ANGELES CITY POLICE DEPARTMENT	Richard Priest
FILMLA. CLOSURES	Yulizza Ramirez
LOS ANGELES CITY DEPARTMENT OF PUBLIC WORKS	Vanessa Martin

Coordinator Note SPOT CHECK APPROVED FOR CREW PARKING: INSP. JUMAANE

Coordinator Note RIDER A RELEASES THE REMAINING LOCATION

Parking

Base Camp	Crew Parking	
Location Type : Filming	Location Type : Other	4000 Warner Blvd, Burbank, CA, 91505

NOT A PERMIT

FilmL.A., Inc.
6255 W Sunset Blvd, 12th Floor
Hollywood, CA 90028
t: (213)977-8600 - f: (213)977-8601
www.filmla.com

Summary Information — Location

Permit Number	F00147235-A	**Location Manager**	Timothy Hillman
Production Company	WARNER BROS TELEVISION PRODUCT...	Primary Phone	Mobile - 213-712-1637
Insured Company	WARNER BROS TELEVISION PRODUCT...	Secondary Phone	Office - 818-954-3077
Production Title	LETHAL WEAPON		

Location

Location

Parking Notes
Additional Parking:
1333 Vaughn St.

Posting "No Parking" signs B/S WEIDNER ST. FROM BRADLEY AVE TO CUL DE SAC
N/S BRADLEY AV. FROM PACTON ST. TO LOUVRE ST.

Approximate Footage more than 1800 **Log Number** 229719

Date(s) 1/25/2019 to 1/25/2019 **Time(s)** 00:00 to 00:00

Lane / Full Closure N/S BRADLEY AV. FROM PACTON ST. TO LOUVRE ST.

Approximate Footage 0 - 300

Date(s) 1/25/2019 to 1/25/2019 **Time(s)** 07:00 to 23:59

NOT A PERMIT

Permit #F001472235-A

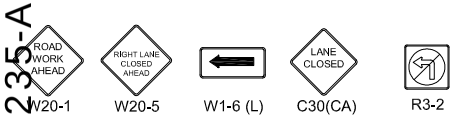

W20-1 W20-5 W1-6 (L) C30(CA) R3-2

TRAFFIC SIGNAL

TRAFFIC CONE

TYPE I W/ SIGN

HIGH LEVEL WARNING DEVICE

ALL TRAFFIC CONTROL WILL BE INSTALLED TO MEET OR EXCEED THE LATEST CA-MUTCD MINIMUM REQUIREMENTS

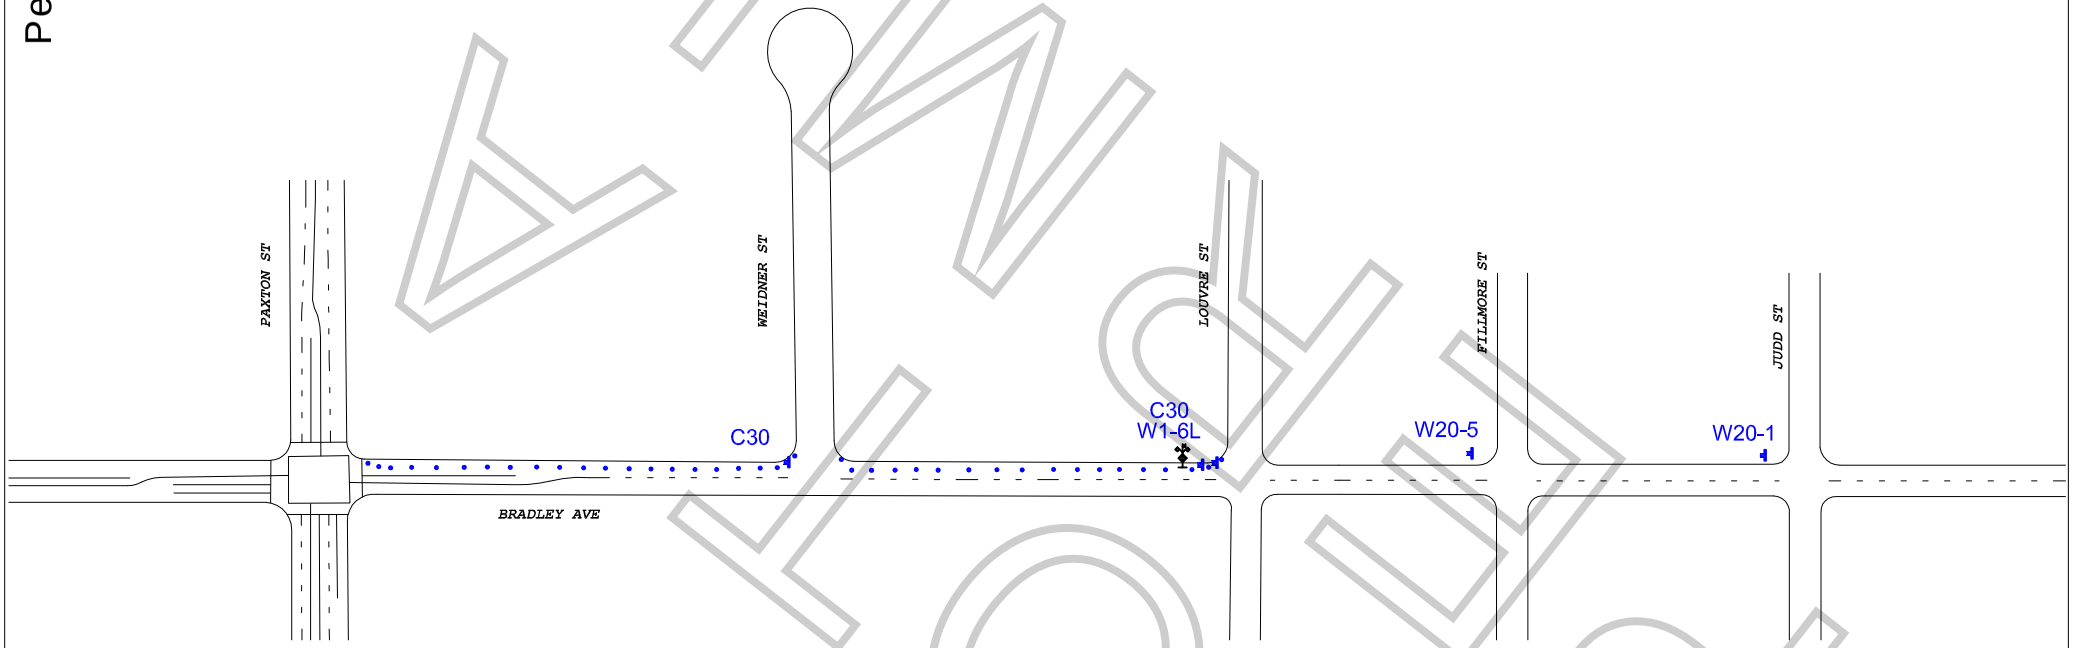

FINAL

WORK ZONE TRAFFIC CONTROL PLAN
GENERAL NOTES

1. DATE/TIME: 1-25-19 FROM 07:00 HOURS TO 23:59 HOURS.

2. ALL SIGNING, STRIPING, AND TRAFFIC CONTROL DEVICES SHALL CONFORM TO THE (CURRENT) STATE OF CALIFORNIA DEPARTMENT OF TRANSPORTATION (CALTRANS) STANDARD PLANS AND STANDARD SPECIFICATIONS, CALIFORNIA MUTCD, AND ANY ADDENDUMS THERETO, AND AS SHOWN ON THESE PLANS, SYMBOLS AND ABBREVIATIONS USED ARE SHOWN ON CALTRANS STANDARD PLANS.
3. THERE WILL BE NO INTERFERENCE WITH TRAFFIC SIGNALS OR CROSSWALKS.
4. CONES WILL BE 28" MINIMUM HEIGHT AND HAVE REFLECTORIZED SLEEVES FOR NIGHT WORK.
5. POLICE WILL DIRECT TRAFFIC IF NECESSARY.

TCP FOR: LETHAL WEAPON

LOCATION: BRADLEY AVE N/S CURB CLOSURE
BTWN LOUVRE ST & PAXTON ST
PACOIMA, CALIFORNIA

CONTACT: TIM HILLMAN
PH# 213-712-1637

JCL TRAFFIC SERVICES
(213) 622-9775
C31-CA Lic # 805357

DATE REVISIONS

DRAFTER: MARIO MENJIVAR
SCALE: N.T.S.
FILM LA: CP